PUBLIC FEEDBACK FORM

SHETLAND SPACE CENTRE

1 Do you support the proposals put forward by Shetland Space Centre?

☐ Yes ☐ No ☐ Don't know

2 Do you have any comments to make in relation to any of the following?

☐ Natural Heritage *(including birds)*
☐ Historic Environment *(including Archaeology)*
☐ Air Quality
☐ Noise & Vibration
☐ Transport & Access
☐ Aviation & Telecoms
☐ Health & Safety
☐ Jobs & Employment
☐ Marine Environment
☐ Landscape & Visual Impacts
☐ Other *(please specify)*:

3 Please explain in more detail here:

Please feel free to add an additional page(s) to your response if required.

4 Do you have any comments on the community engagement process?

Please use the spaces above to write your comments on the proposals and **return no later than Friday 6th November 2020** by post to:
Farningham Planning Ltd,
15 Oswald Road, Edinburgh, EH9 2HE or by email at **consultation@shetlandspacecentre.com**

Alternatively, comments can be made online at **www.consultation.shetlandspacecentre.com** from Tuesday 13th October 2020.

Thank you for taking the time to review the draft planning proposals and filling in this feedback form. Your views are very important to us.

Please note that completed forms, and the comments they contain, cannot be treated as confidential and may be published as part of the written report on the community engagement process, which will be submitted to the Shetland Islands Council as part of the planning application(s).

In accordance with data protection legislation, we will not use your details for any other purpose

SHETLAND SPACE CENTRE

The premier place for space…

PUBLIC FEEDBACK FORM

Proposed Vertical Launch Space Port including Launch Pad Complex, Mobile Tracking Stations and Assembly Hangar Buildings with Associated Security Fencing, Access and Servicing at Lamba Ness, Unst, Shetland

www.**shetlandspacecentre**.com

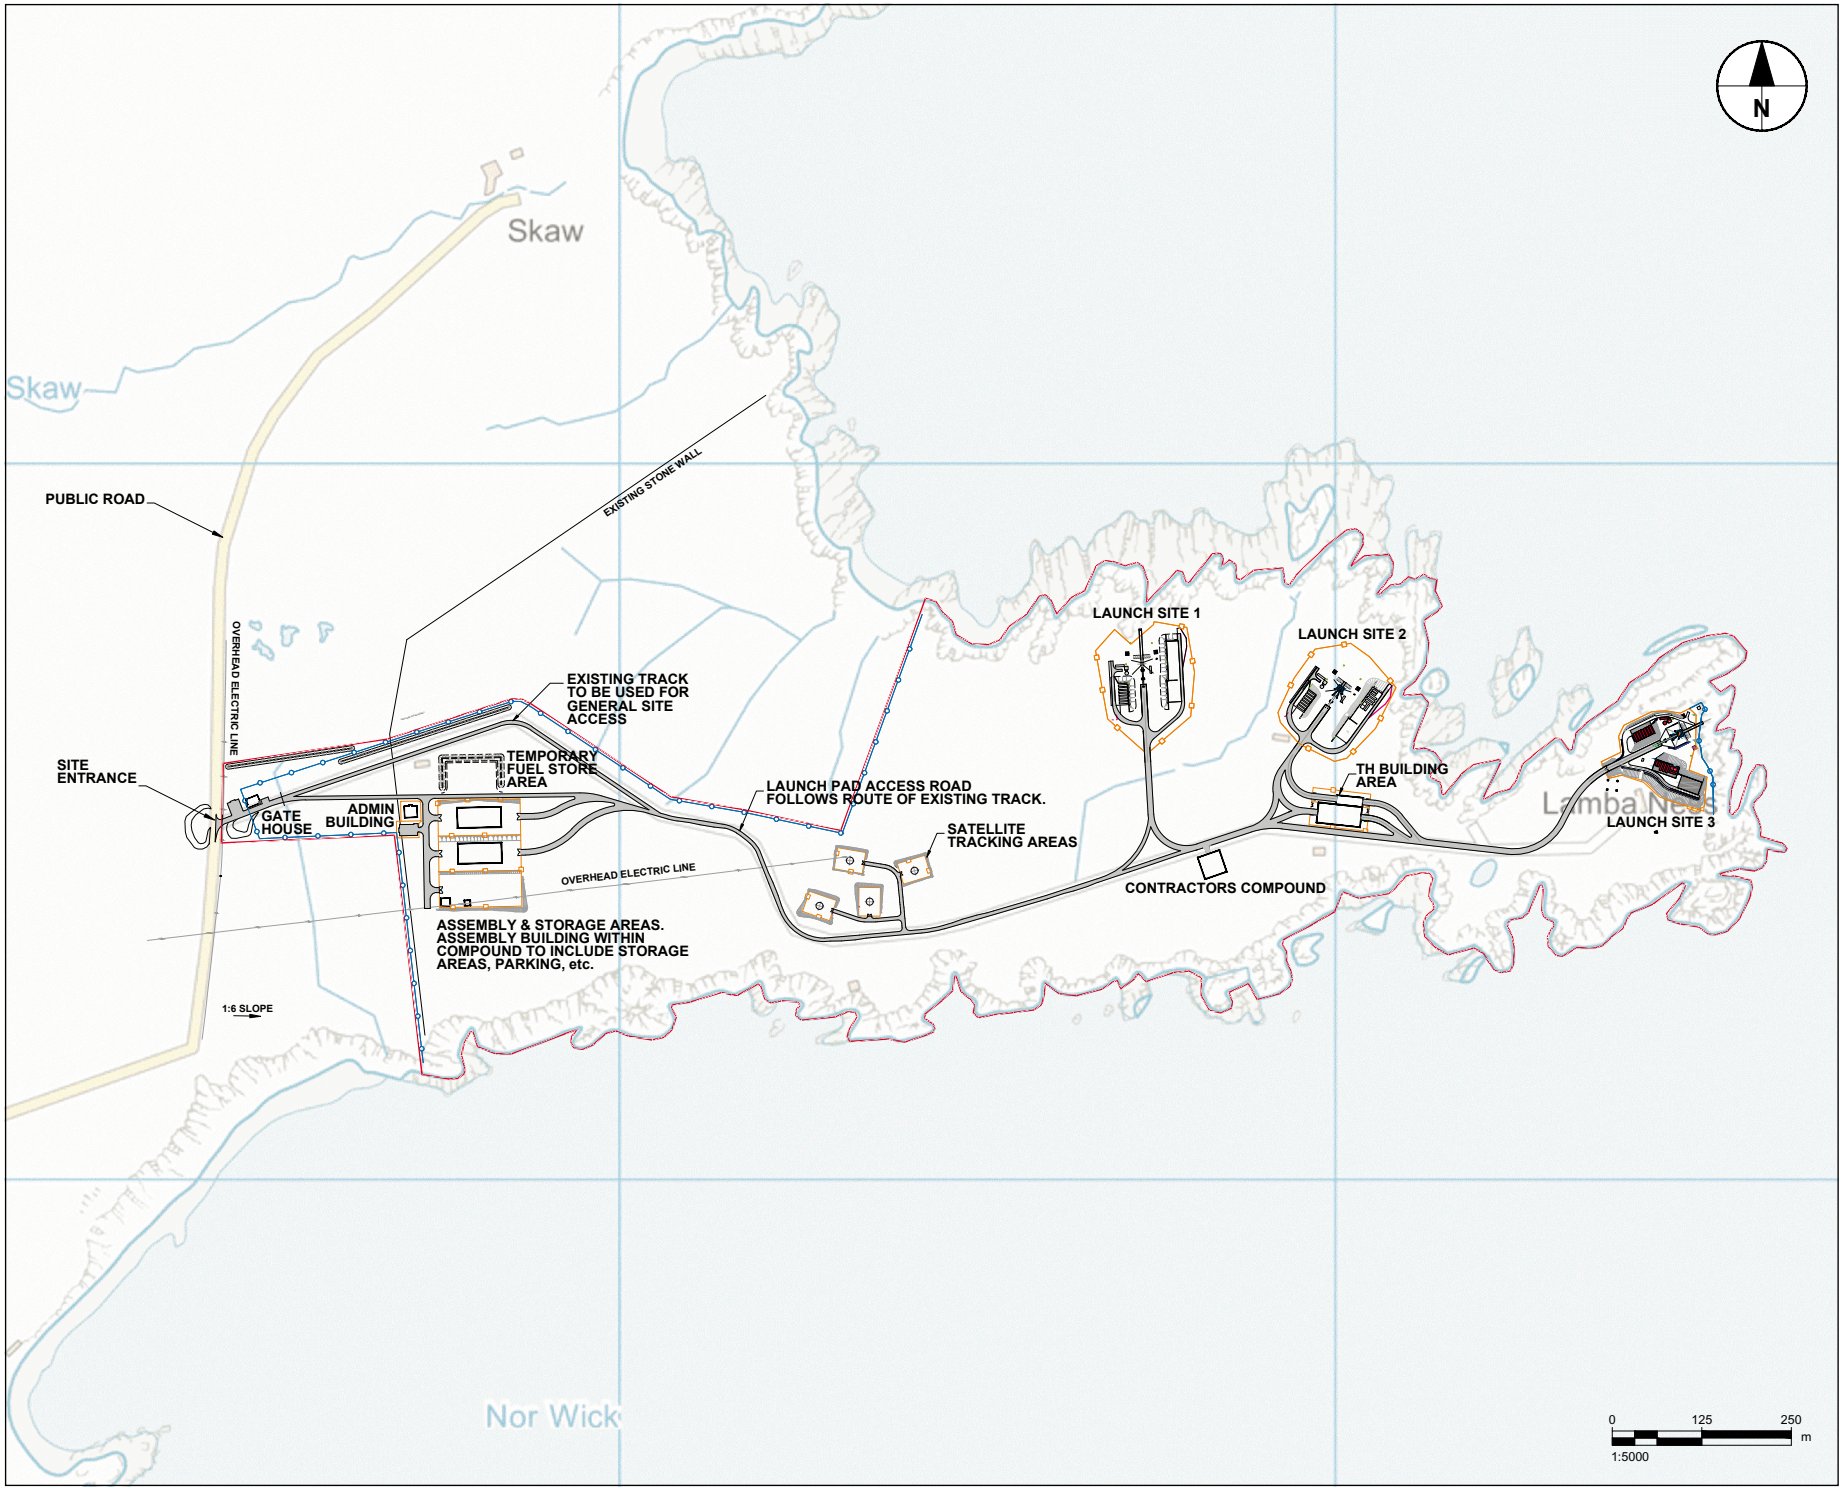

AECOM

Project

SHETLAND SPACE CENTRE

Client

SHETLAND SPACE CENTRE

Consultant

Aecom
1 Tanfield
Edinburgh
EH3 5DA
United Kingdom
Fax +44 (0)131 301 8699
Tel +44 (0)131 301 8600
www.aecom.com

SITE BOUNDARY

PROPOSED 2.44m HIGH SITE BOUNDARY FENCE

PROPOSED 2.4m HIGH COMPOUND \ LAUNCH PAD SECURITY FENCE

Purpose Of Issue

FOR DISCUSSION ONLY

Project Number

60617516

Sheet Title

INDICATIVE SITE PLAN.
FOR PUBLIC CONSULTATION

Sheet Number

60617516-ACM-XX-00-DR-CE-0071

Scale: 1:5000 **Rev:**